Construction of drain from Varma land to SWD in Amruthalli in Ward No:-07 Byatrayanpura

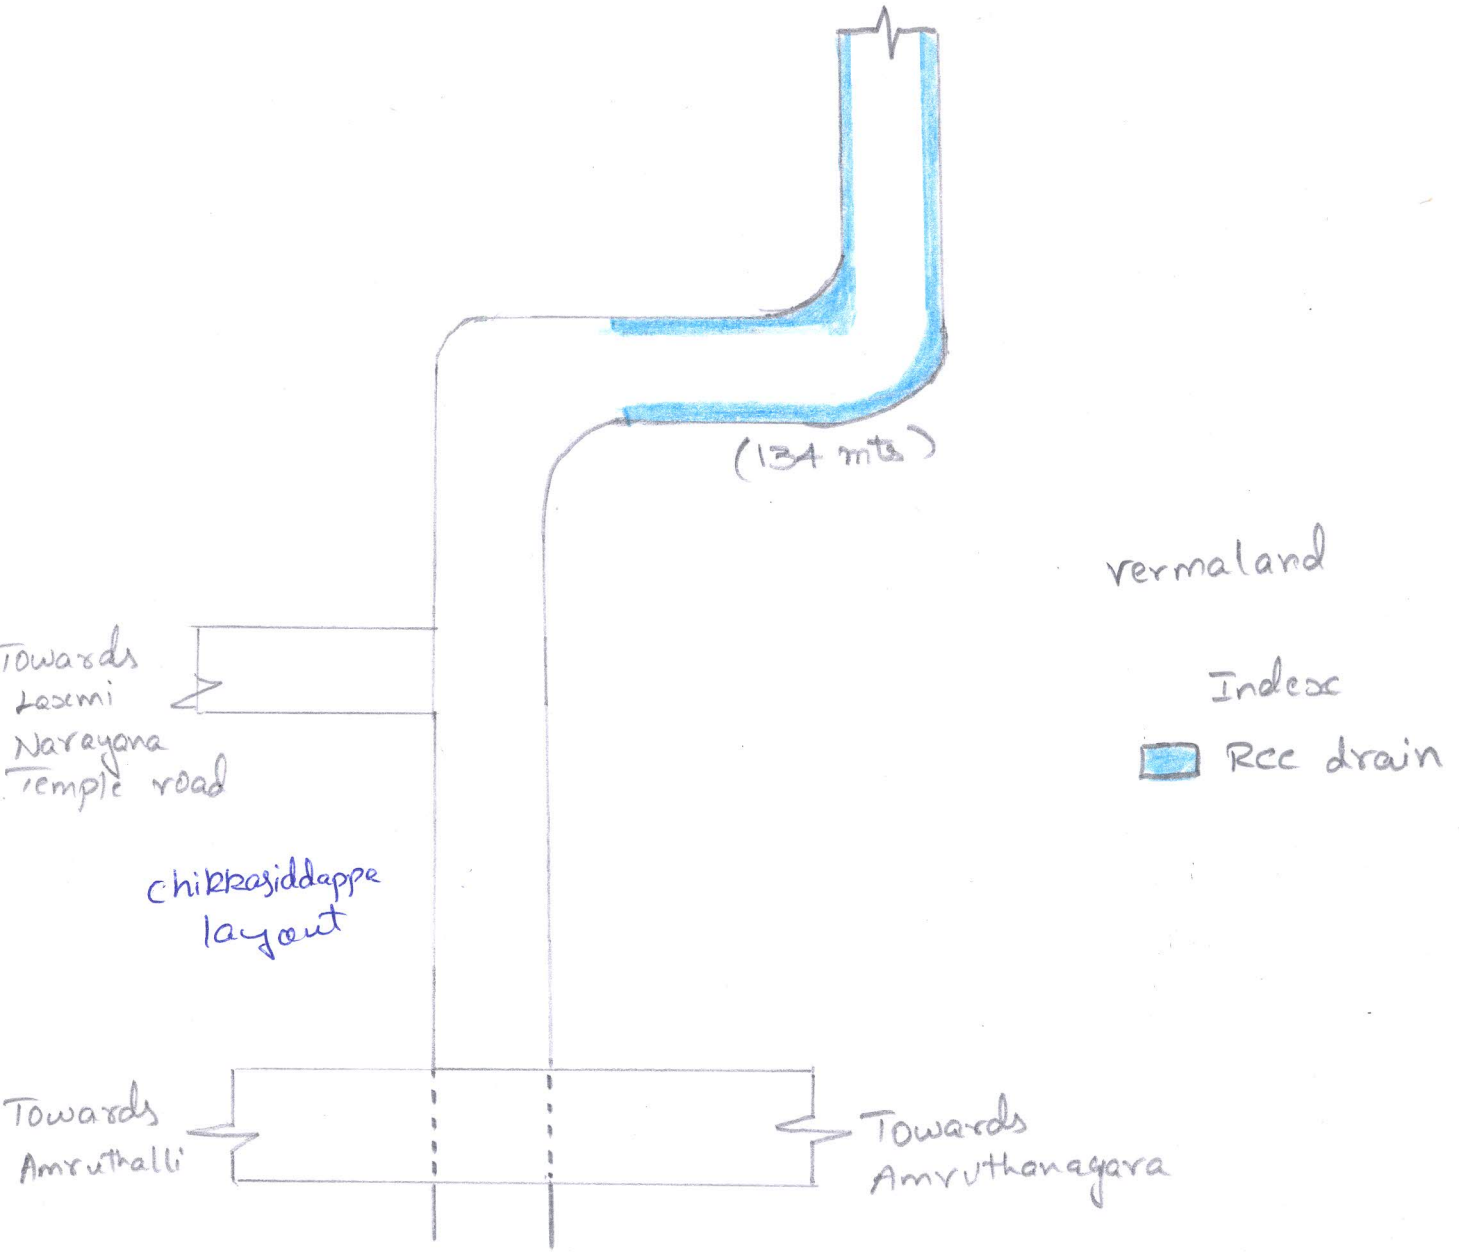

AE(W)

Assistant Executive Engineer,
Kodigehalli Sub Division,
Yelahanka Zone, B.B.M.P.,
Bangalore.